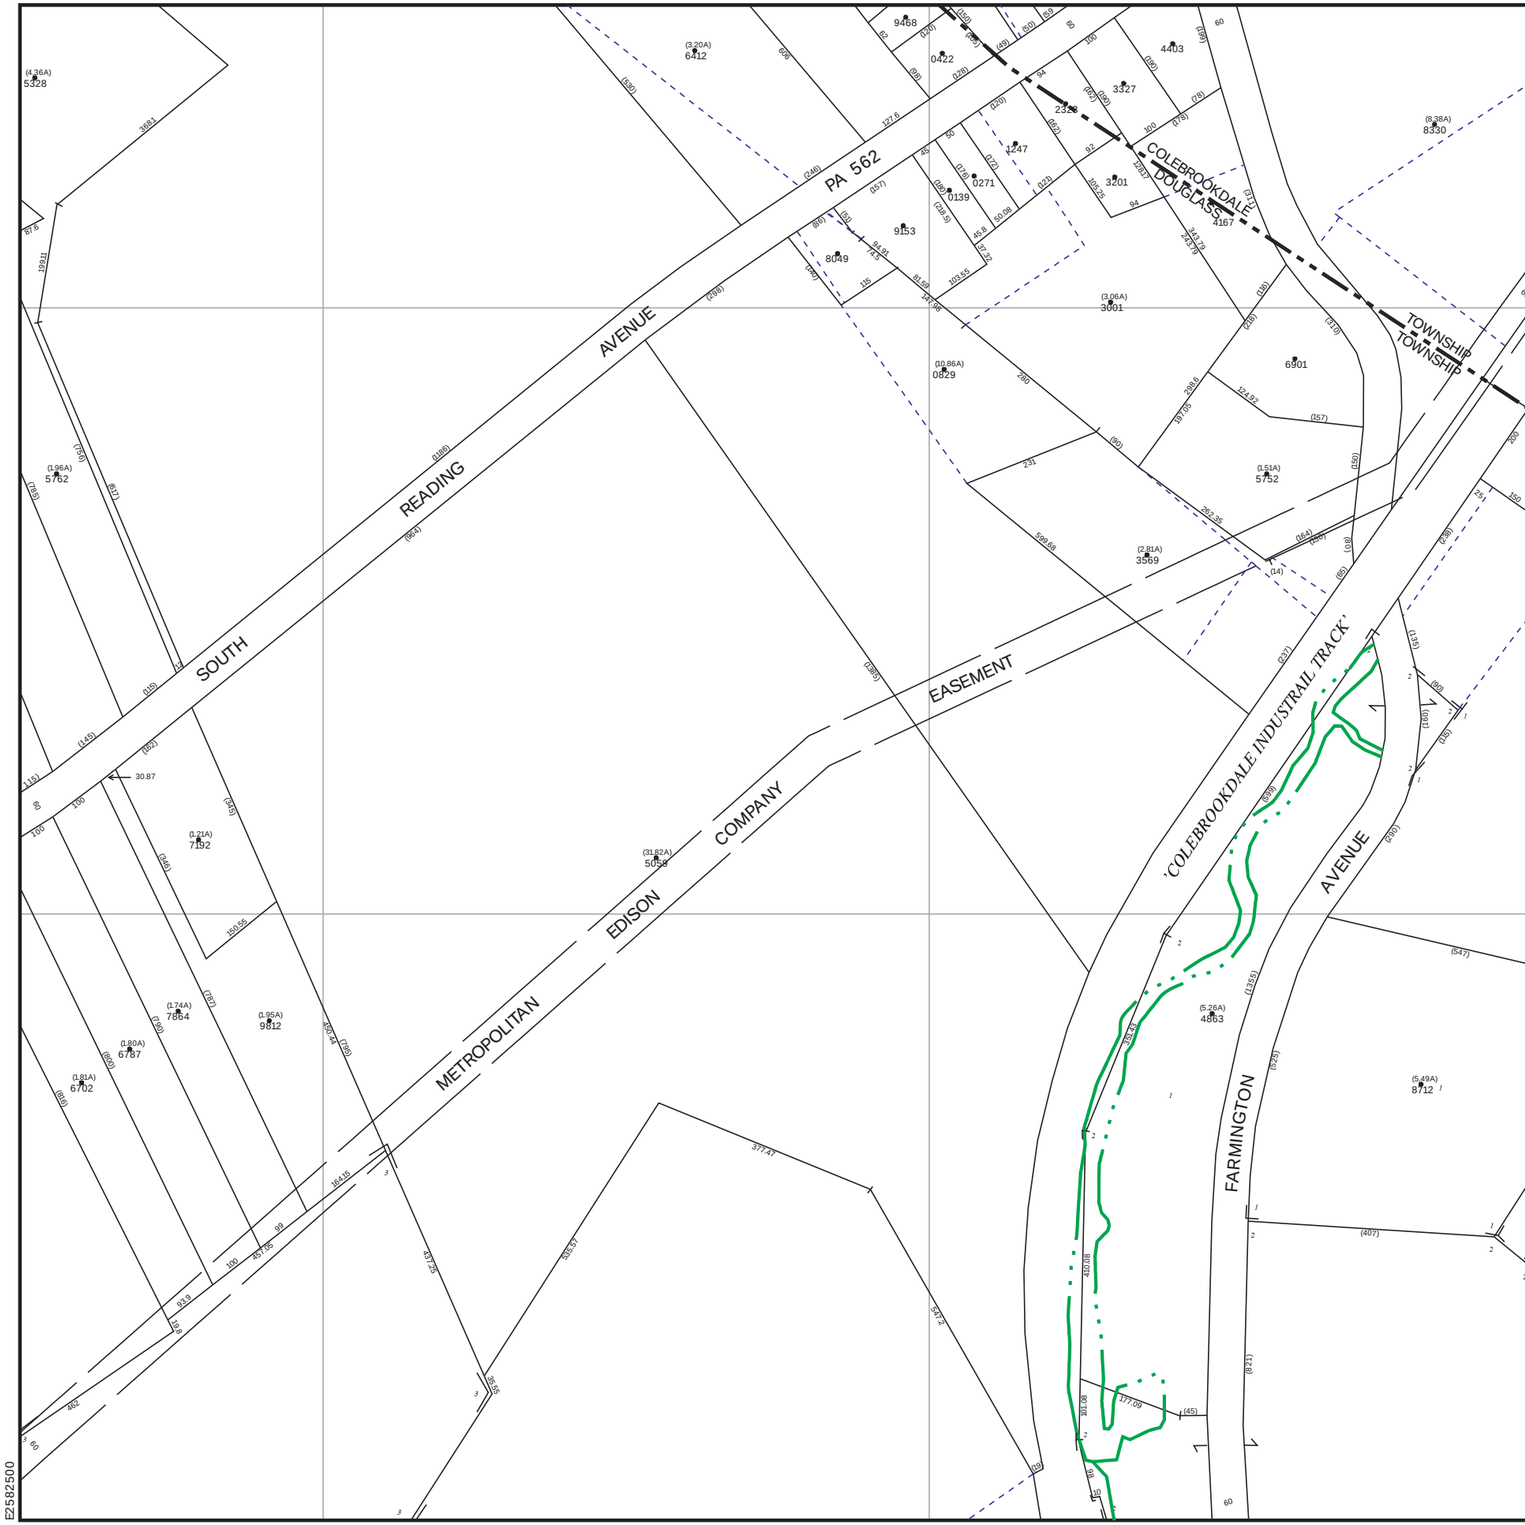

PROPERTY MAP

OF

BERKS COUNTY

PENNSYLVANIA

Property Line
Right of Way
Interior Lot Line
Block Grid Line
Stream, Lake, Pond
Municipal Boundary
Easement
Utility Easement

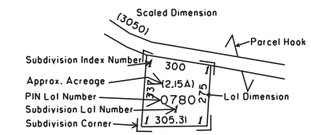

SUBDIVISION INDEX

SUBD NO		SUBDIVISION NAME	PLAT BOOK	PAGE	CODE
1		RICHARD F & GRACE L COOK/ WA E BRADY	106	28	3175
2		BOYERTOWN PACKAGING SERVICE CORP.	147	19	5644
3		STUART L. & KATHERINE M. REINERT	305	179	13621

DISCLAIMER: This map is intended for property tax assessment purposes only. The information contained on this map is based upon recorded deeds, plans, and other public sources. These primary sources should be consulted to verify the information contained on this map. Due to conflicts, errors, and omissions in the primary sources, the tax map should be considered to be a representation of the editor's judgment, based upon the available evidence. Tax maps are not legal evidence of size, shape, location, or ownership of real estate, roads, or municipal boundaries.
BERKS COUNTY ASSUMES NO LIABILITY RELATED TO THE USE OF THIS MAP. THIS MAP IS NOT A SURVEY.

250' 0' 250' 500' 750'

N

7704					
	538717	538718	538719	538720	53
7602	538605	538606	538607	538608	53
	538609	538610	538611	538612	53
7604	538613	538614	538615	538616	
	538617	538618	538619		

5386

May 27, 2021

MAP NO. 5386 10