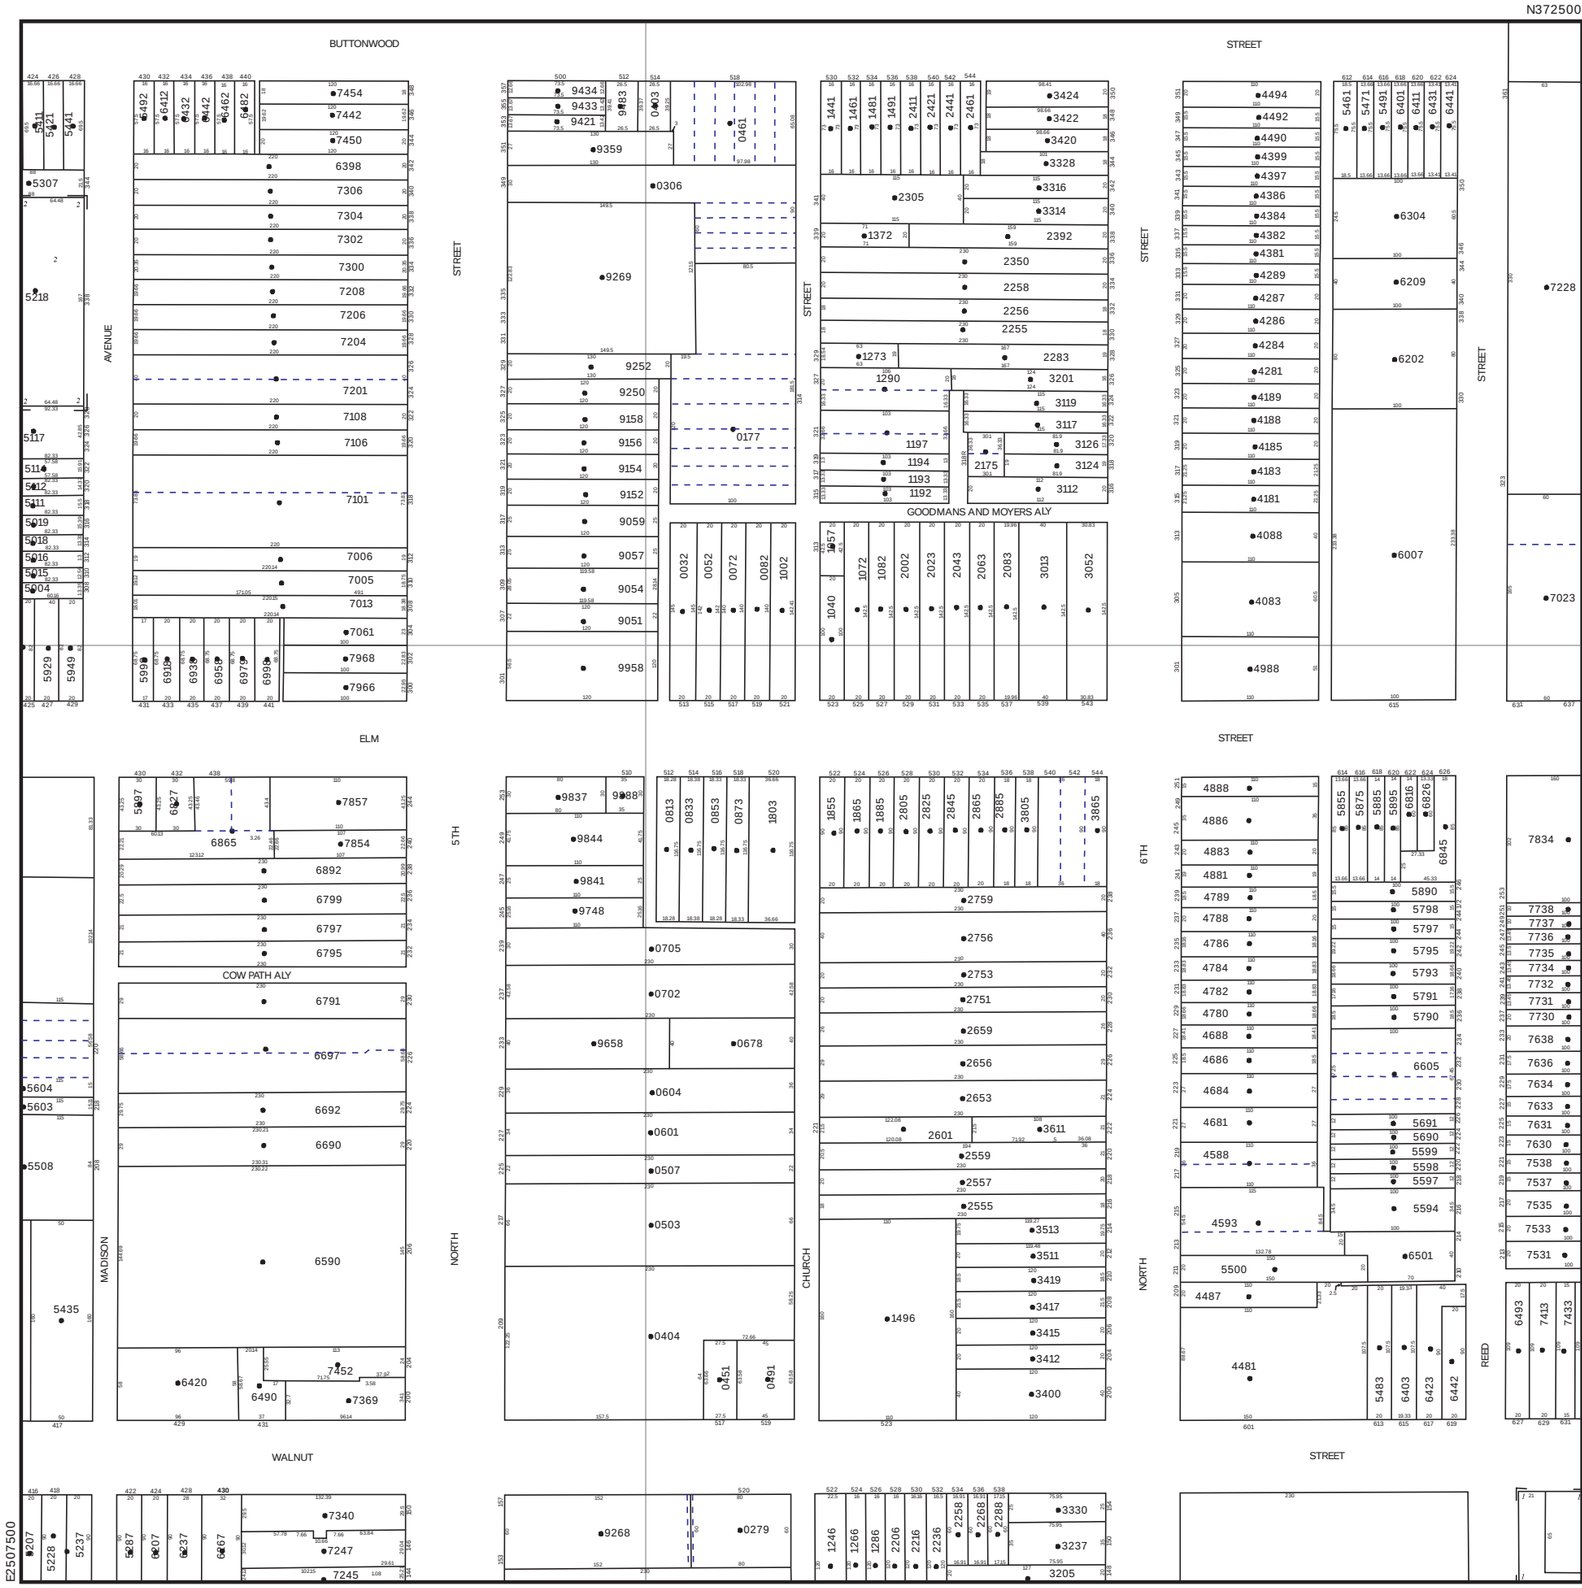

PROPERTY MAP

OF

BERKS COUNTY PENNSYLVANIA

Property Line
Right of Way
Interior Lot Line
Block Grid Line
Stream, Lake, Pond
Municipal Boundary
Easement
Utility Easement

Scaled Dimension (3050)
Parcel Hook
Subdivision Index Number
Approx. Acreage
PIN Lot Number
Subdivision Lot Number
Subdivision Corner
Lot Dimension
300
(2.15A)
0780
305.31

SUBDIVISION INDEX

SUBD NO		SUBDIVISION NAME	PLAT BOOK	PAGE	CODE
1		ST JOSEPH REGIONAL HEALTH NETWORK SUB	252	01	11857
2		323-333 N 4TH STREET	304	354	13523

DISCLAIMER: This map is intended for property tax assessment purposes only. The information contained on this map is based upon recorded deeds, plans, and other public sources. These primary sources should be consulted to verify the information contained on this map. Due to conflicts, errors, and omissions in the primary sources, the tax map should be considered to be a representation of the editor's judgment, based upon the available evidence. Tax maps are not legal evidence of size, shape, location, or ownership of real estate, roads, or municipal boundaries.
BERKS COUNTY ASSUMES NO LIABILITY RELATED TO THE USE OF THIS MAP. THIS MAP IS NOT A SURVEY.

125' 0' 125' 250' 375'

5307 48	5307 49	5307 50	5307 51	5307 52	5317 45	5317 46
5307 56	5307 57	5307 58	5307 59	5307 60	5317 53	5317 54
5307 64	5307 65	5307 66	5307 67	5307 68	5317 61	5317 62
5307 72	5307 73	5307 74	5307 75	5307 76	5317 69	5317 70
718	5307 81	5307 82	5307 83	5307 84	5317 77	5317 78
606	5306 07	5306 26	5306 27	5306 28	5316 21	5316 22
		5306 34	5306 35	5306 36	5316 29	5316 30

May 27, 2021

MAP NO. 5307 75